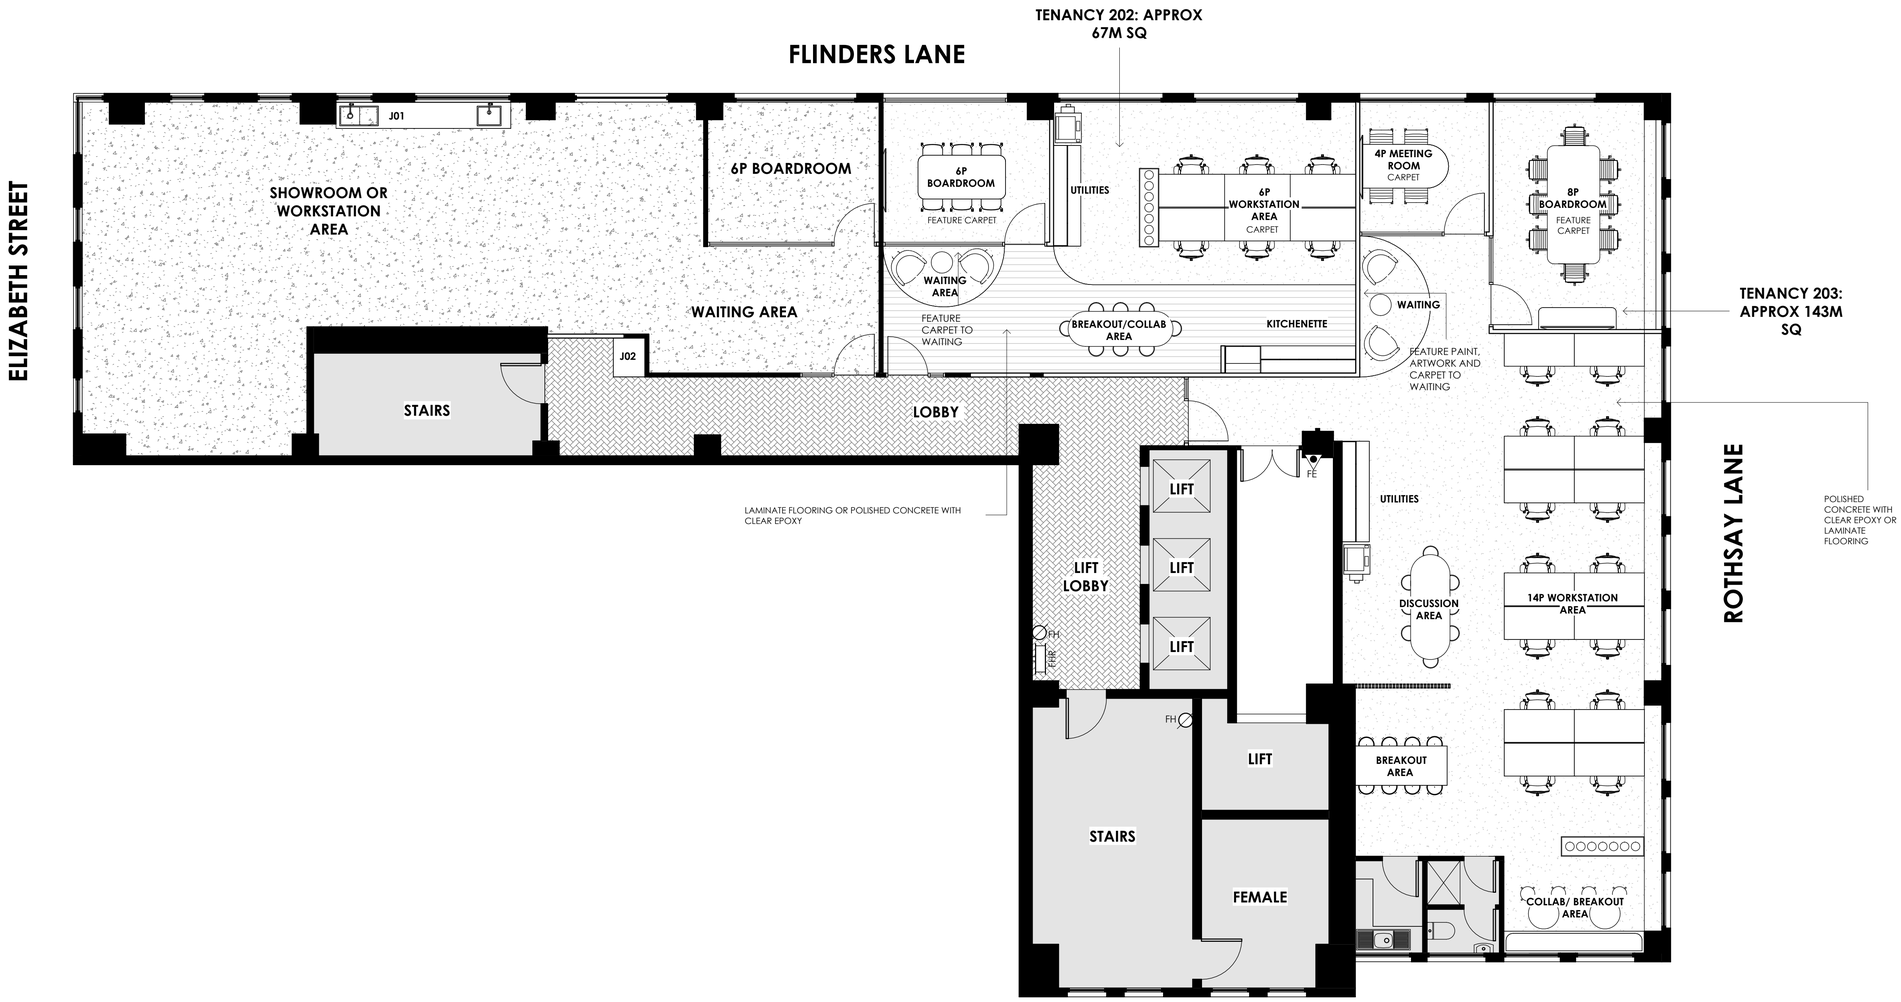


PROPOSED FLOOR PLAN
1 : 70

CONCEPT ISSUE

ASPECT ONE GROUP
M: (61) 409 711 683 E: accounts@aspectonegroup.com.au

REVISION	DESCRIPTION	DATE	DESIGNER
SK1	CONCEPT ISSUE	28/08/2026	LP

COPYRIGHT ©
Reproduction of whole or part of this document constitutes an infringement of copyright. The information, ideas and concepts contained in this document is/are confidential. The recipient(s) of this document is/are prohibited from disclosing such information, ideas and concepts to any person without prior written consent of the copyright holder.

BEFORE COMMENCING WORK
Use figured dimensions in preference to scale. Verify dimensions at job before shop fabrication. Read drawing in conjunction with specification.

NOTES

OFFICE FITOUT
SUITE 202 & 203, L2, 289 FLINDERS ST, MELBOURNE, VIC 3000
CLIENT FIVEX
DATE 28/08/2026
SCALE 1 : 70 @ A1

N

TITLE
PROPOSED FLOOR PLAN

PROJECT -
DWG NO A200
REV NO SK1