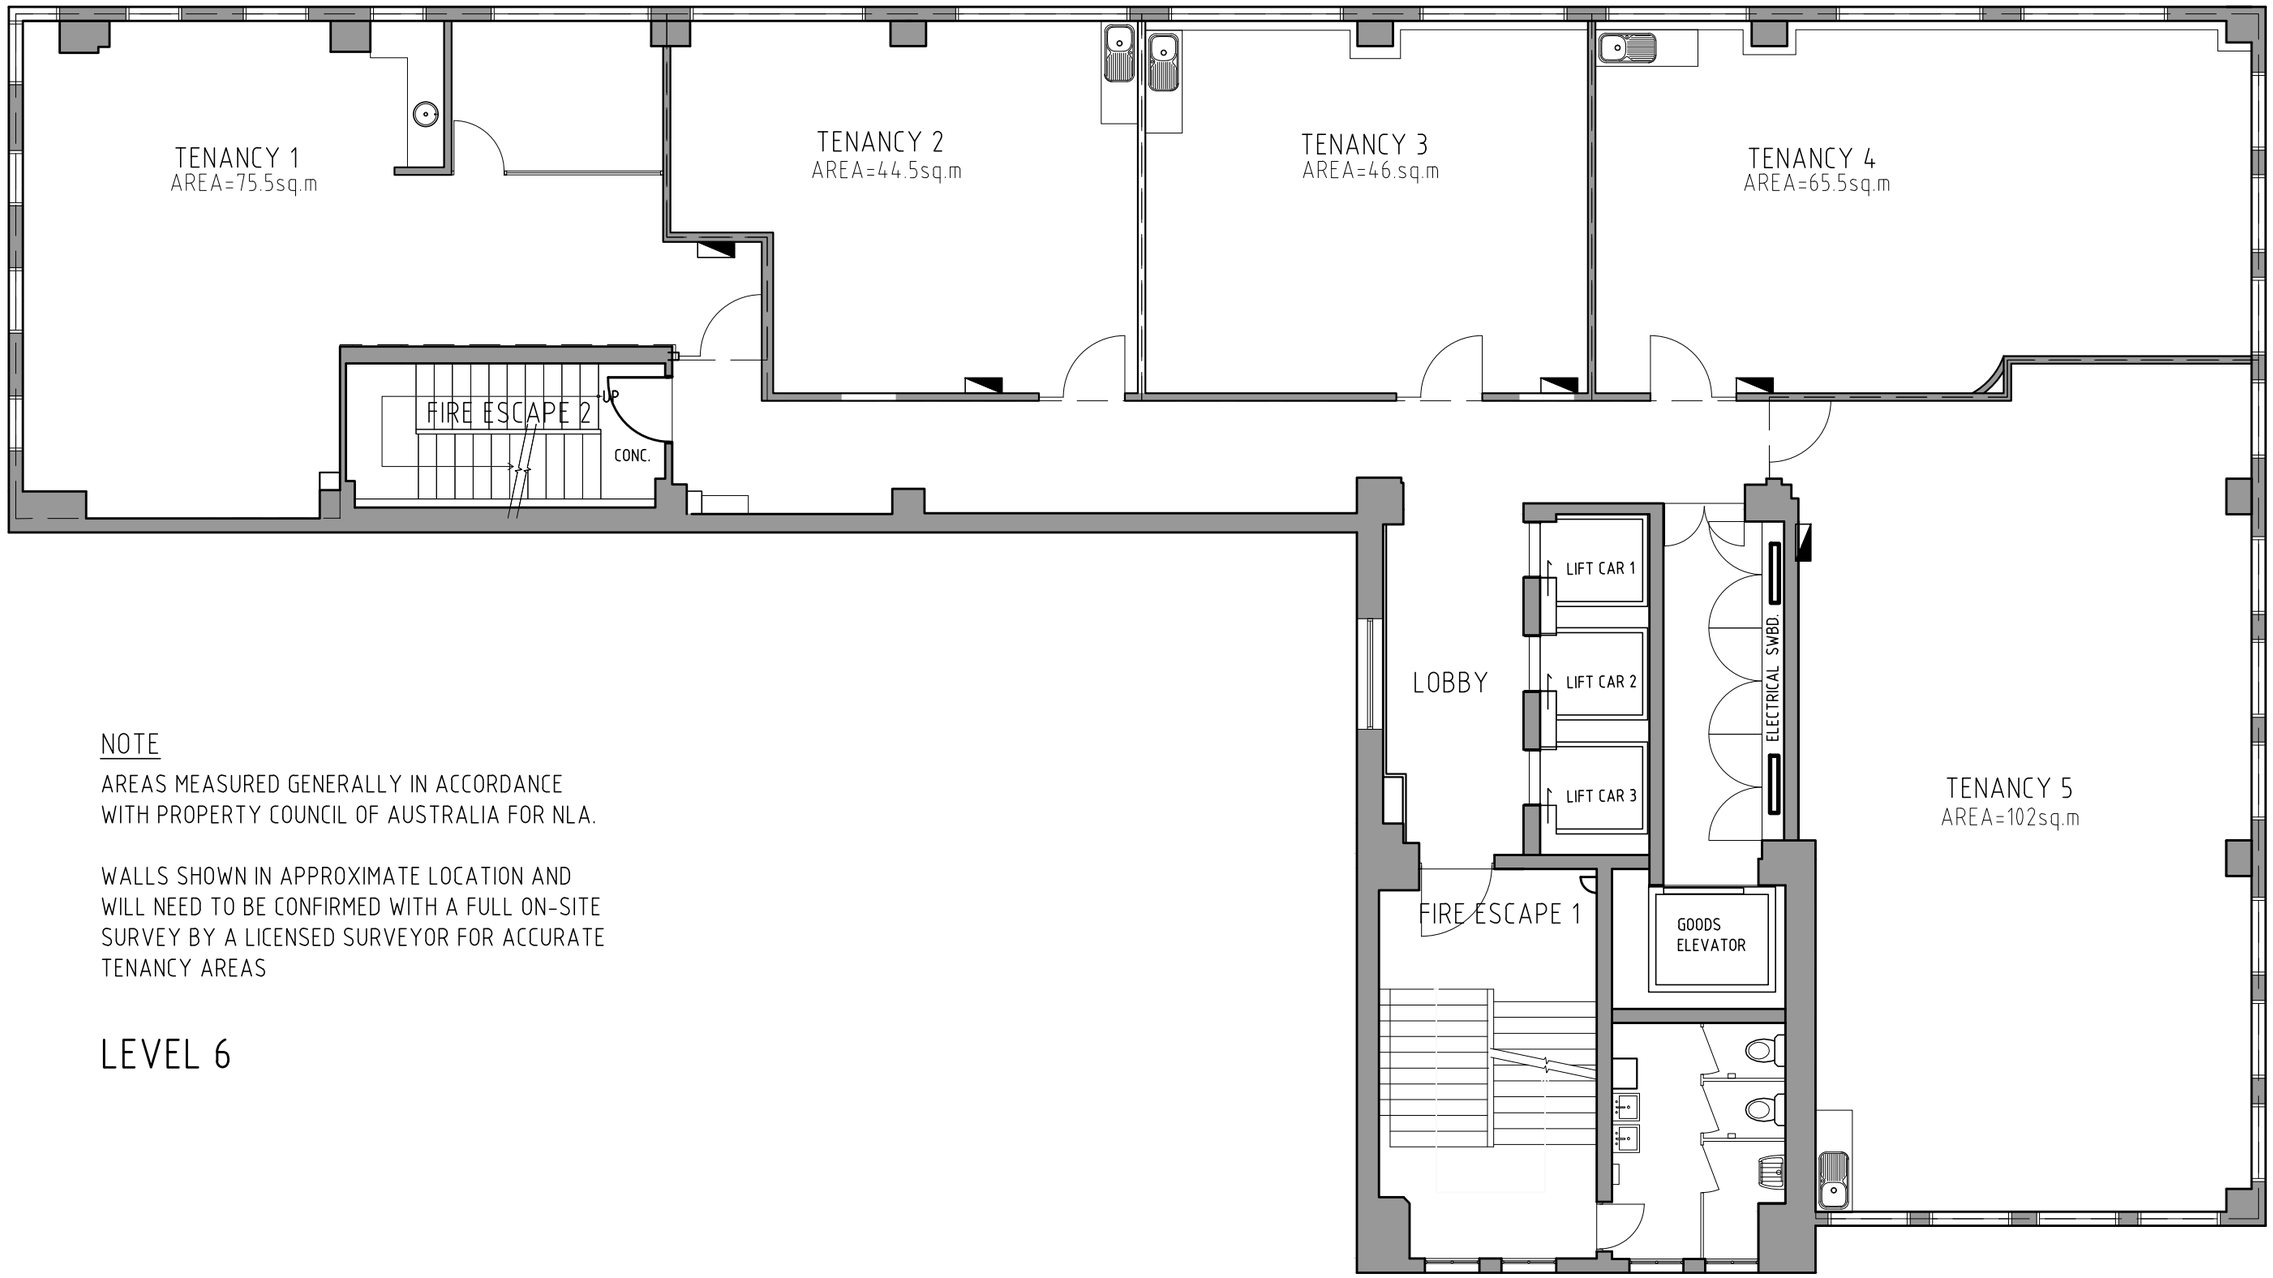


NOTE

AREAS MEASURED GENERALLY IN ACCORDANCE WITH PROPERTY COUNCIL OF AUSTRALIA FOR NLA.

WALLS SHOWN IN APPROXIMATE LOCATION AND WILL NEED TO BE CONFIRMED WITH A FULL ON-SITE SURVEY BY A LICENSED SURVEYOR FOR ACCURATE TENANCY AREAS

LEVEL 6

BALDASSO CORTESE P/L
ABN 71 445 953 215
—
LEVEL 1/103 OXFORD ST
POST OFFICE BOX 1589
COLLINGWOOD VIC 3066
(T) +61 3 9417 7555
(F) +61 3 9417 3500
WWW.BCARCH.NET

BALDASSO CORTESE

PRELIMINARY

NO	DATE	BY	REVISION
P1	10.12.13	CL	ISSUED AS EVAC PLAN BASE DRAWING

PROJECT TITLE
CARLOW HOUSE
289 FLINDERS LANE

DRAWING TITLE
EXISTING FLOOR PLAN
LEVEL 06

NORTH

DATE 09.12.2013
PROJECT NO 20071003
DRAWN CL
DRAWING NO **EX08**

CLIENT FIVEX PTY LTD
FILE NO 20071003/EVAC/L06
SCALE 1:100@A3
CHECKED MB
REVISION P1