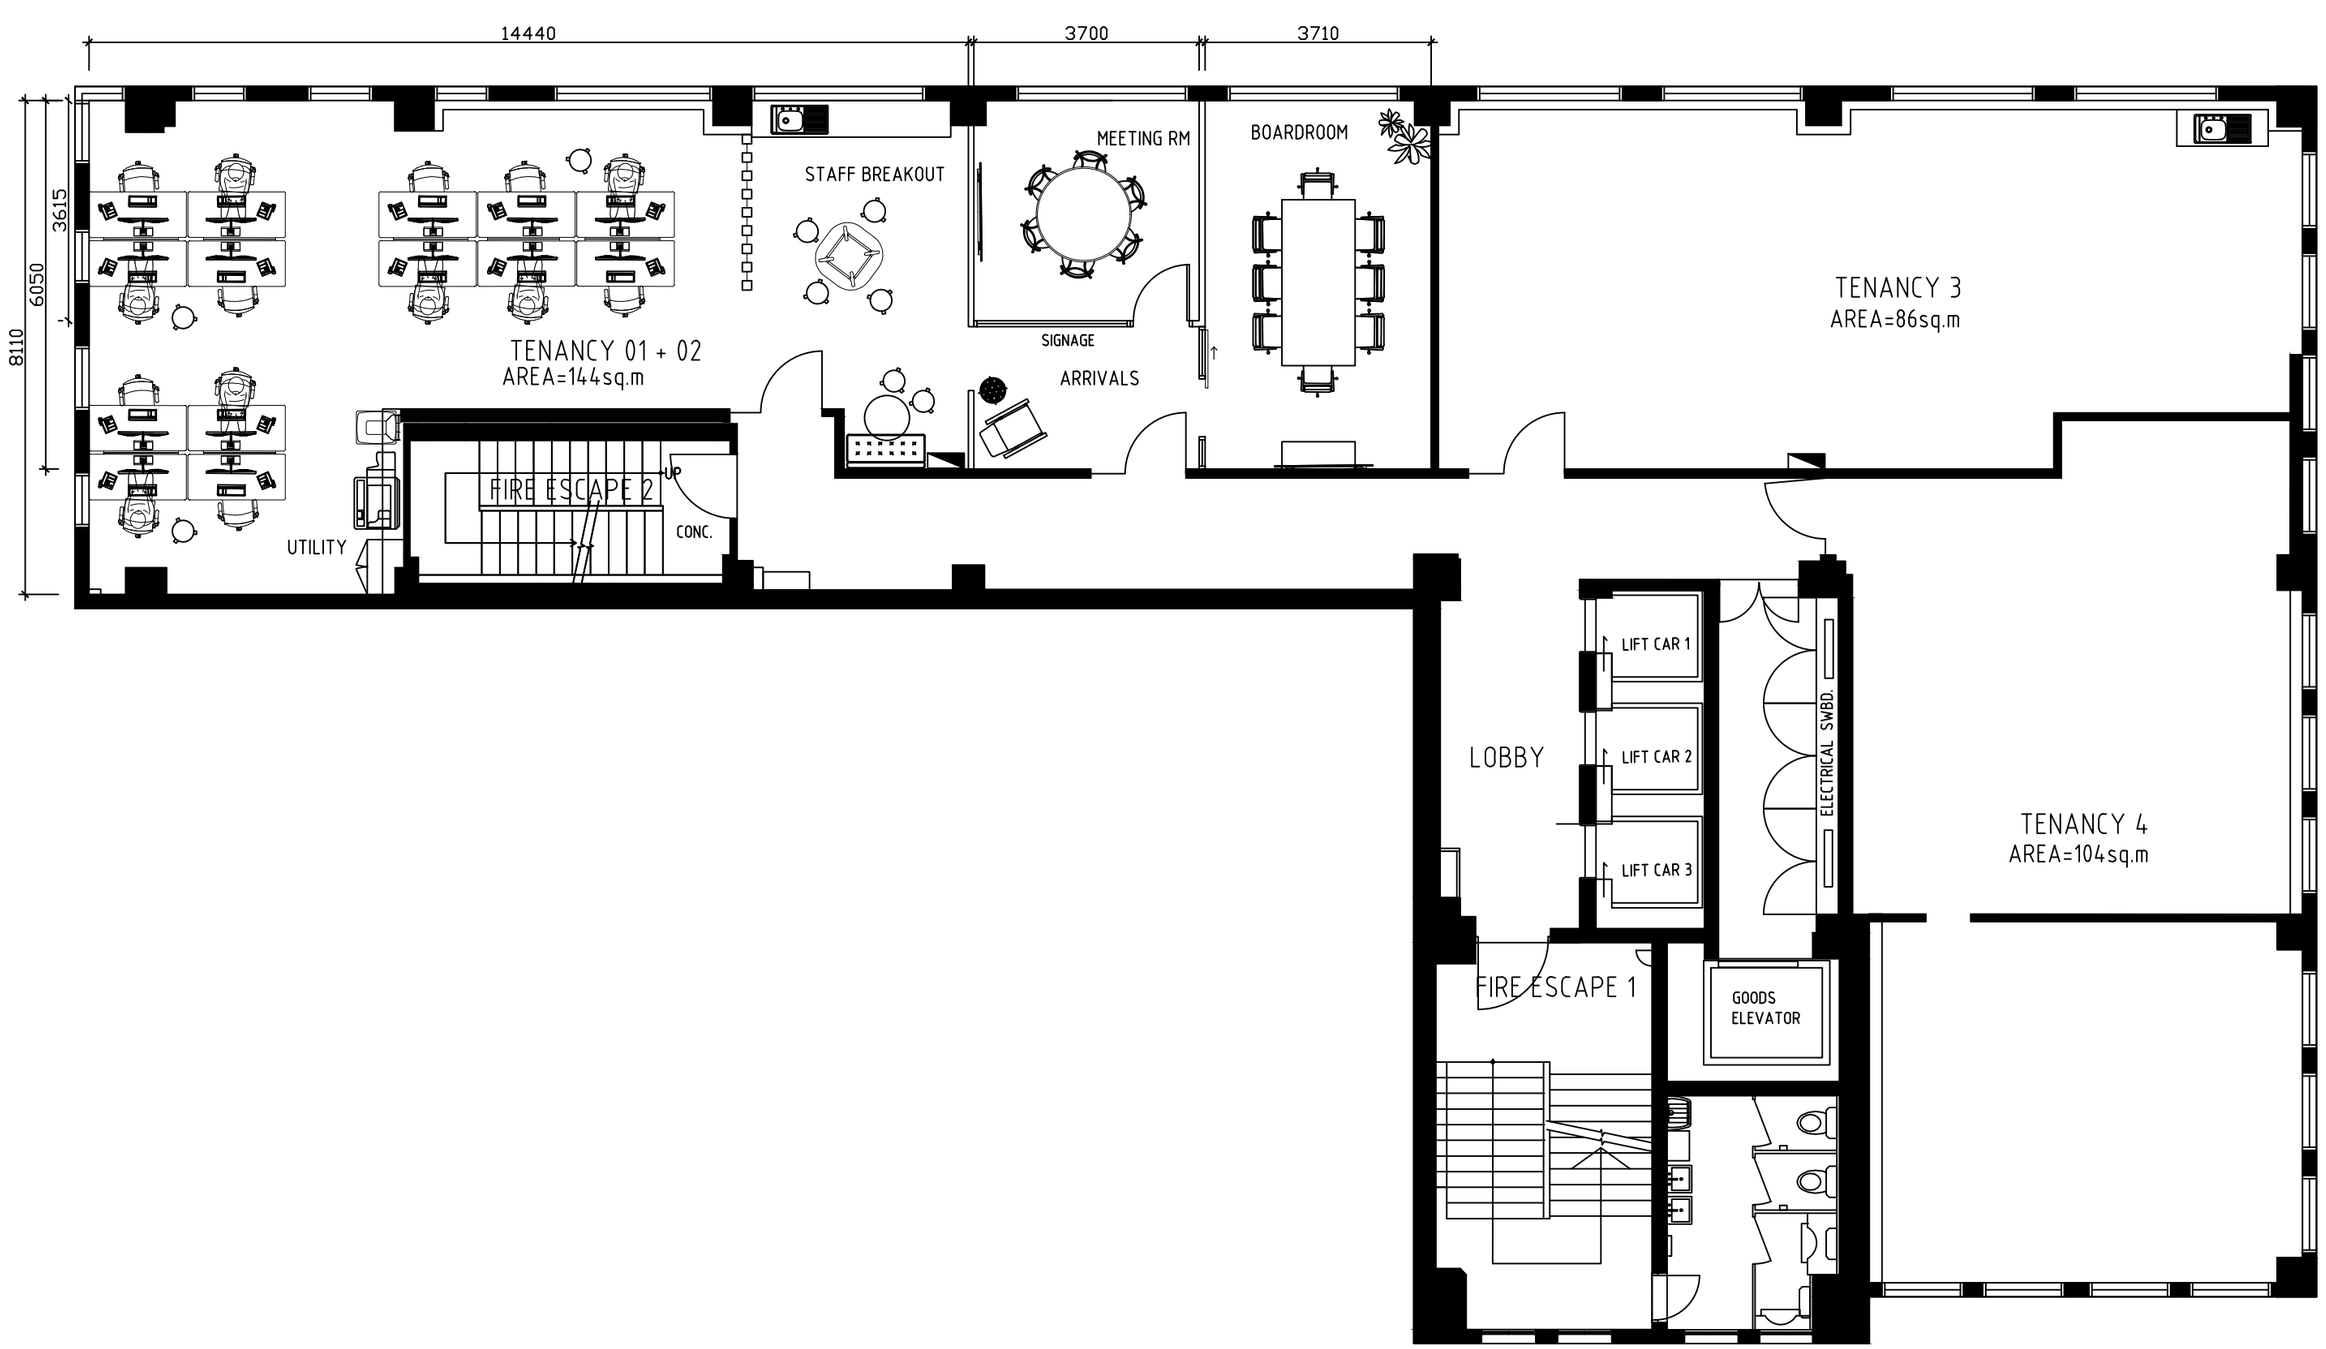


LEGEND

QTY	DESCRIPTION
1	ARRIVALS
1	8P BOARDROOM
1	6P MEETING RM
14	WORKSTATIONS (1600MML)
1	STAFF BREAKOUT
1	UTILITY AREA

NLA 144 SQM APPROX
RATIO PP/ FIXED WORKPOINTS 10.3 SQM

		amendment	
A		ISSUED FOR CLIENT REVIEW	03.02.22
B		ISSUED FOR CLIENT REVIEW	07.02.22
C		ISSUED FOR CLIENT REVIEW	08.02.22

DESIGN NATIVE
NICOLE PANAGOPOULOS
TEL: 0411 542 194

NOTE: ALL MEASUREMENTS TO BE CHECKED ON SITE BEFORE CONSTRUCTION. ALL JOINERY TO BE READ IN CONJUNCTION WITH PARTITION DRAWINGS. ALL DISCREPANCIES TO DRAWINGS SHOULD BE CONSULTED WITH DESIGNER BEFORE CONSTRUCTION.

ALL WORK TO BE CARRIED OUT IN ACCORDANCE WITH THE BUILDING CODE OF AUSTRALIA AND ALL RELEVANT STATUTORY CODES, IN A PROFESSIONAL MANNER AND TO THE COMPLETE SATISFACTION OF THE DESIGNER. ALL DIMENSIONS ARE TO BE VERIFIED ON SITE PRIOR TO COMMENCEMENT OF WORK ON SITE AND/OR OFF SITE FABRICATION. FIGURED DIMENSIONS TO BE TAKEN IN PREFERENCE TO SCALED DIMENSIONS. REFER TO THE SPECIFICATION FOR THE DETAILS AND FINISHES OF MATERIALS NOT SHOWN ON THESE DRAWINGS.

PRELIMINARY

SIGNED:_____

DATE:_____

Fivex

DESIGN NATIVE

client: FIVEX		site: CARLOW HOUSE L3, 289 FLINDERS LANE MELBOURNE	
drawing title: SCHEMATIC PLAN			
design: NP	drawn: NP	date: FEB 2022	scale: 1:50 @ A3
project no: DN 22_03	dwg no: SK01-03	issue: C	a2